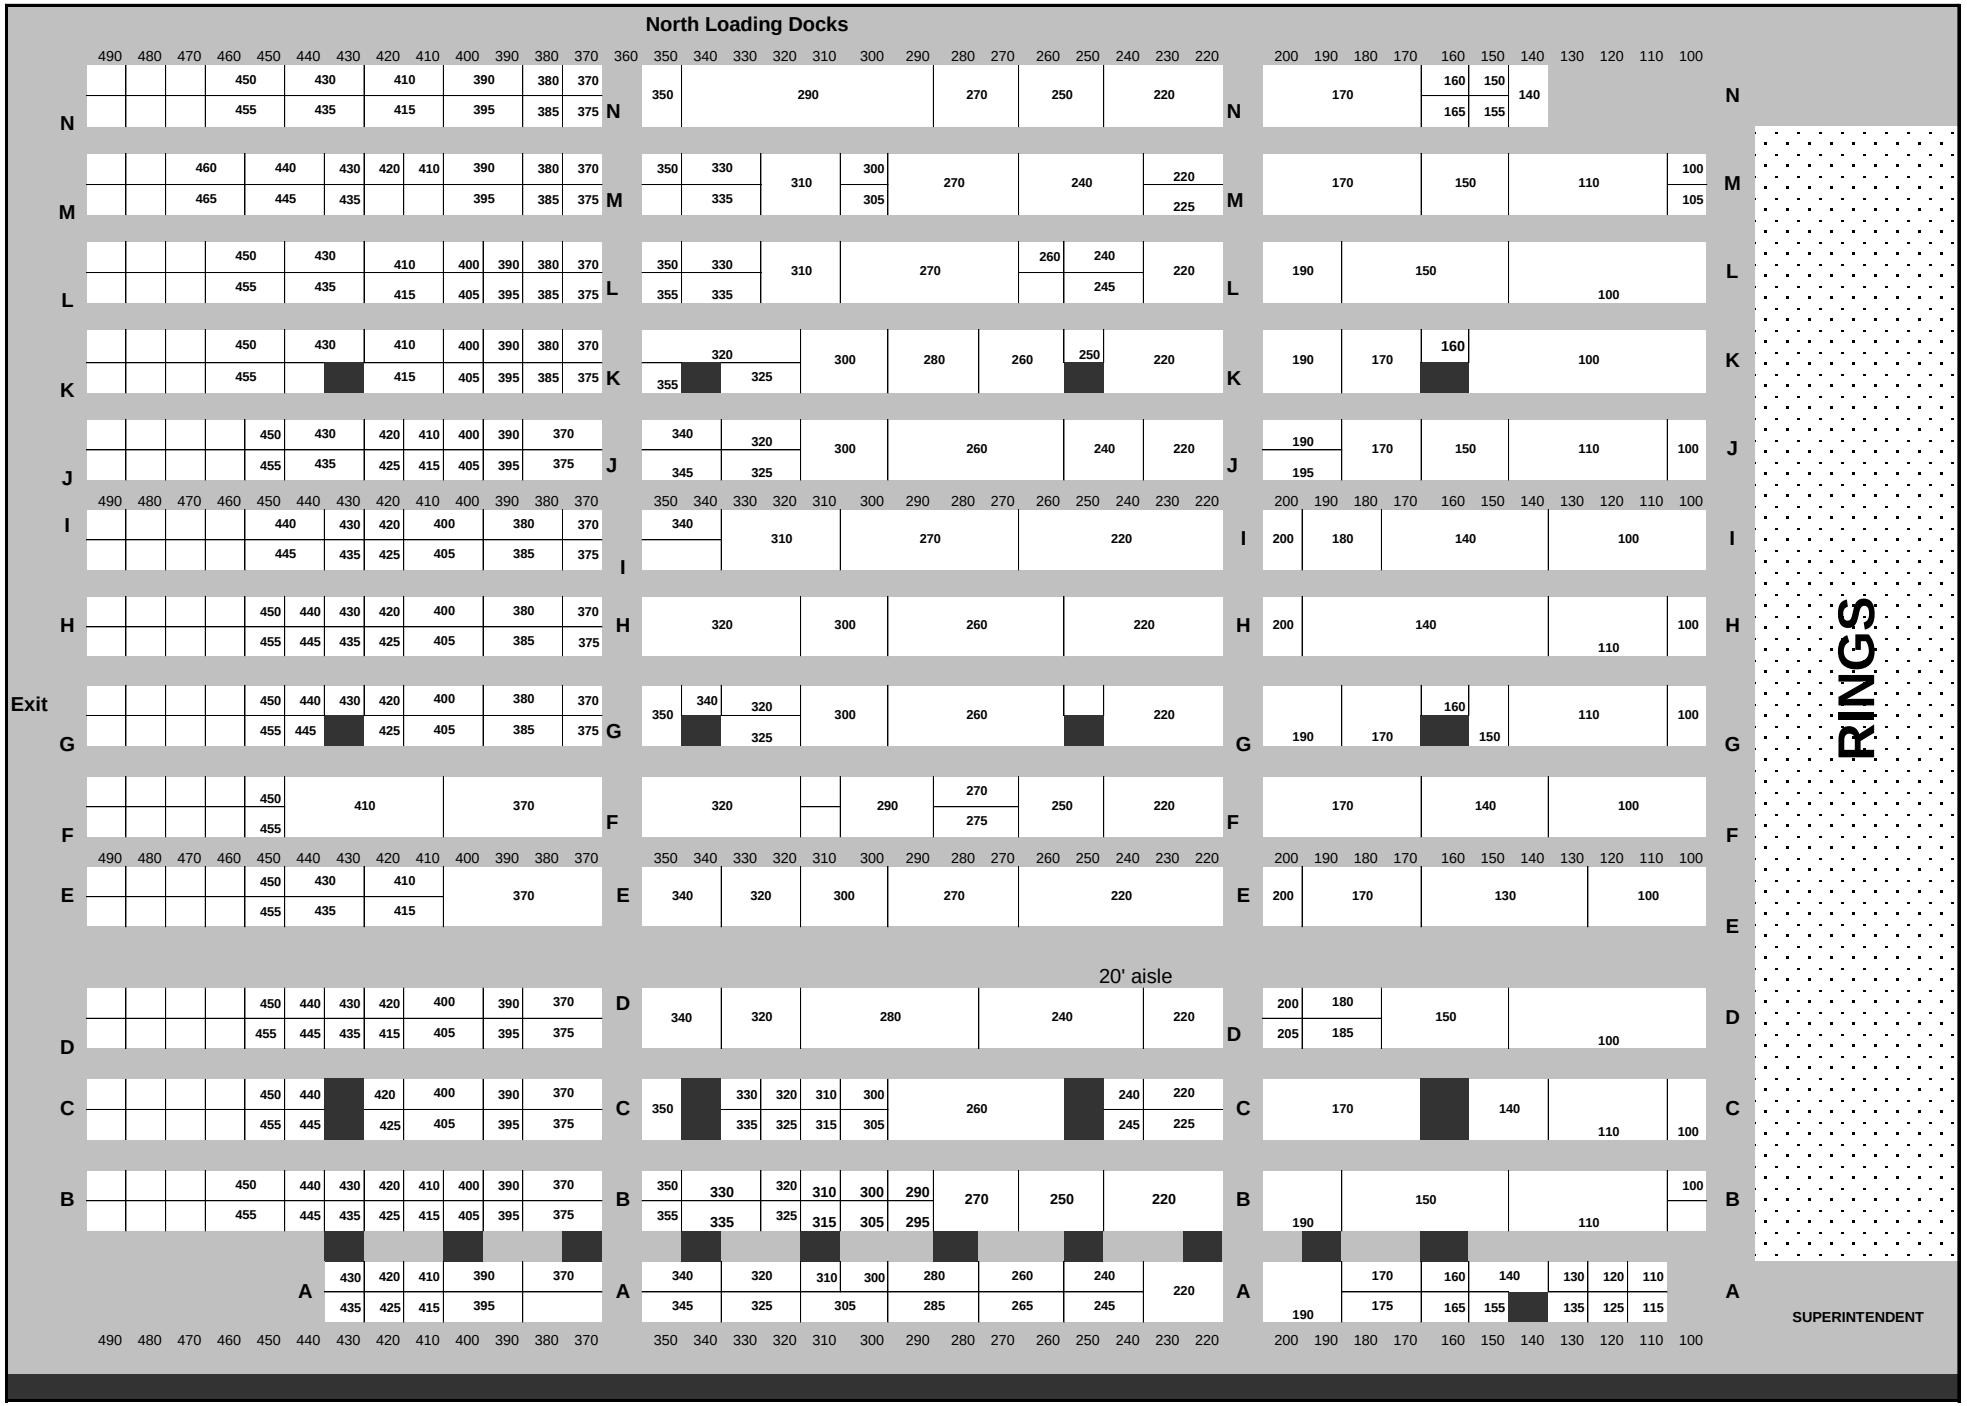
North Loading Docks
RINGS
Exit
20' aisle
SUPERINTENDENT